

SPACE PLAN

FIFTH

OFFICE NIA
10,134 SQ FT

TERRACE NIA
75 SQ FT

Open plan desks	x94	10 person meeting room	x2
Private offices	x2	14 person boardroom	x1
Agile working seats	x8	Breakout/collaboration areas	x3
Privacy/phone booths	x3	Terrace	x1
4 person meeting room	x5	Teapoint/breakout	x1
6 person meeting room	x1	Reception	x1
8 person meeting room	x1		

Key

- Office
- Terrace
- Core



Plan not to scale. For indicative purposes only.

Nº67
LOMBARD
STREET

SPACE PLAN

SIXTH

OFFICE NIA
8,607 SQ FT

TERRACE NIA
248 SQ FT

Open plan desks	x64	10 person meeting rooms	x2
Private office	x1	14 person boardroom	x1
Agile working seats	x8	Breakout/collaboration areas	x5
Privacy/phone booths	x3	Terraces	x2
4 person meeting rooms	x3	Teapoint/breakout	x1
8 person meeting room	x1	Reception	x1

Key

- Office
- Terrace
- Core



Nº67
LOMBARD
STREET




SPACE PLAN

SEVENTH

OFFICE NIA
8,057 SQ FT

Open plan desks	x64	10 person meeting rooms	x2
Private offices	x2	14 person boardroom	x1
Agile working seats	x8	Breakout/collaboration areas	x4
Privacy/phone booths	x3	Teapoint/breakout	x1
4 person meeting rooms	x3	Reception	x1
8 person meeting room	x1		

Key
Office
Core

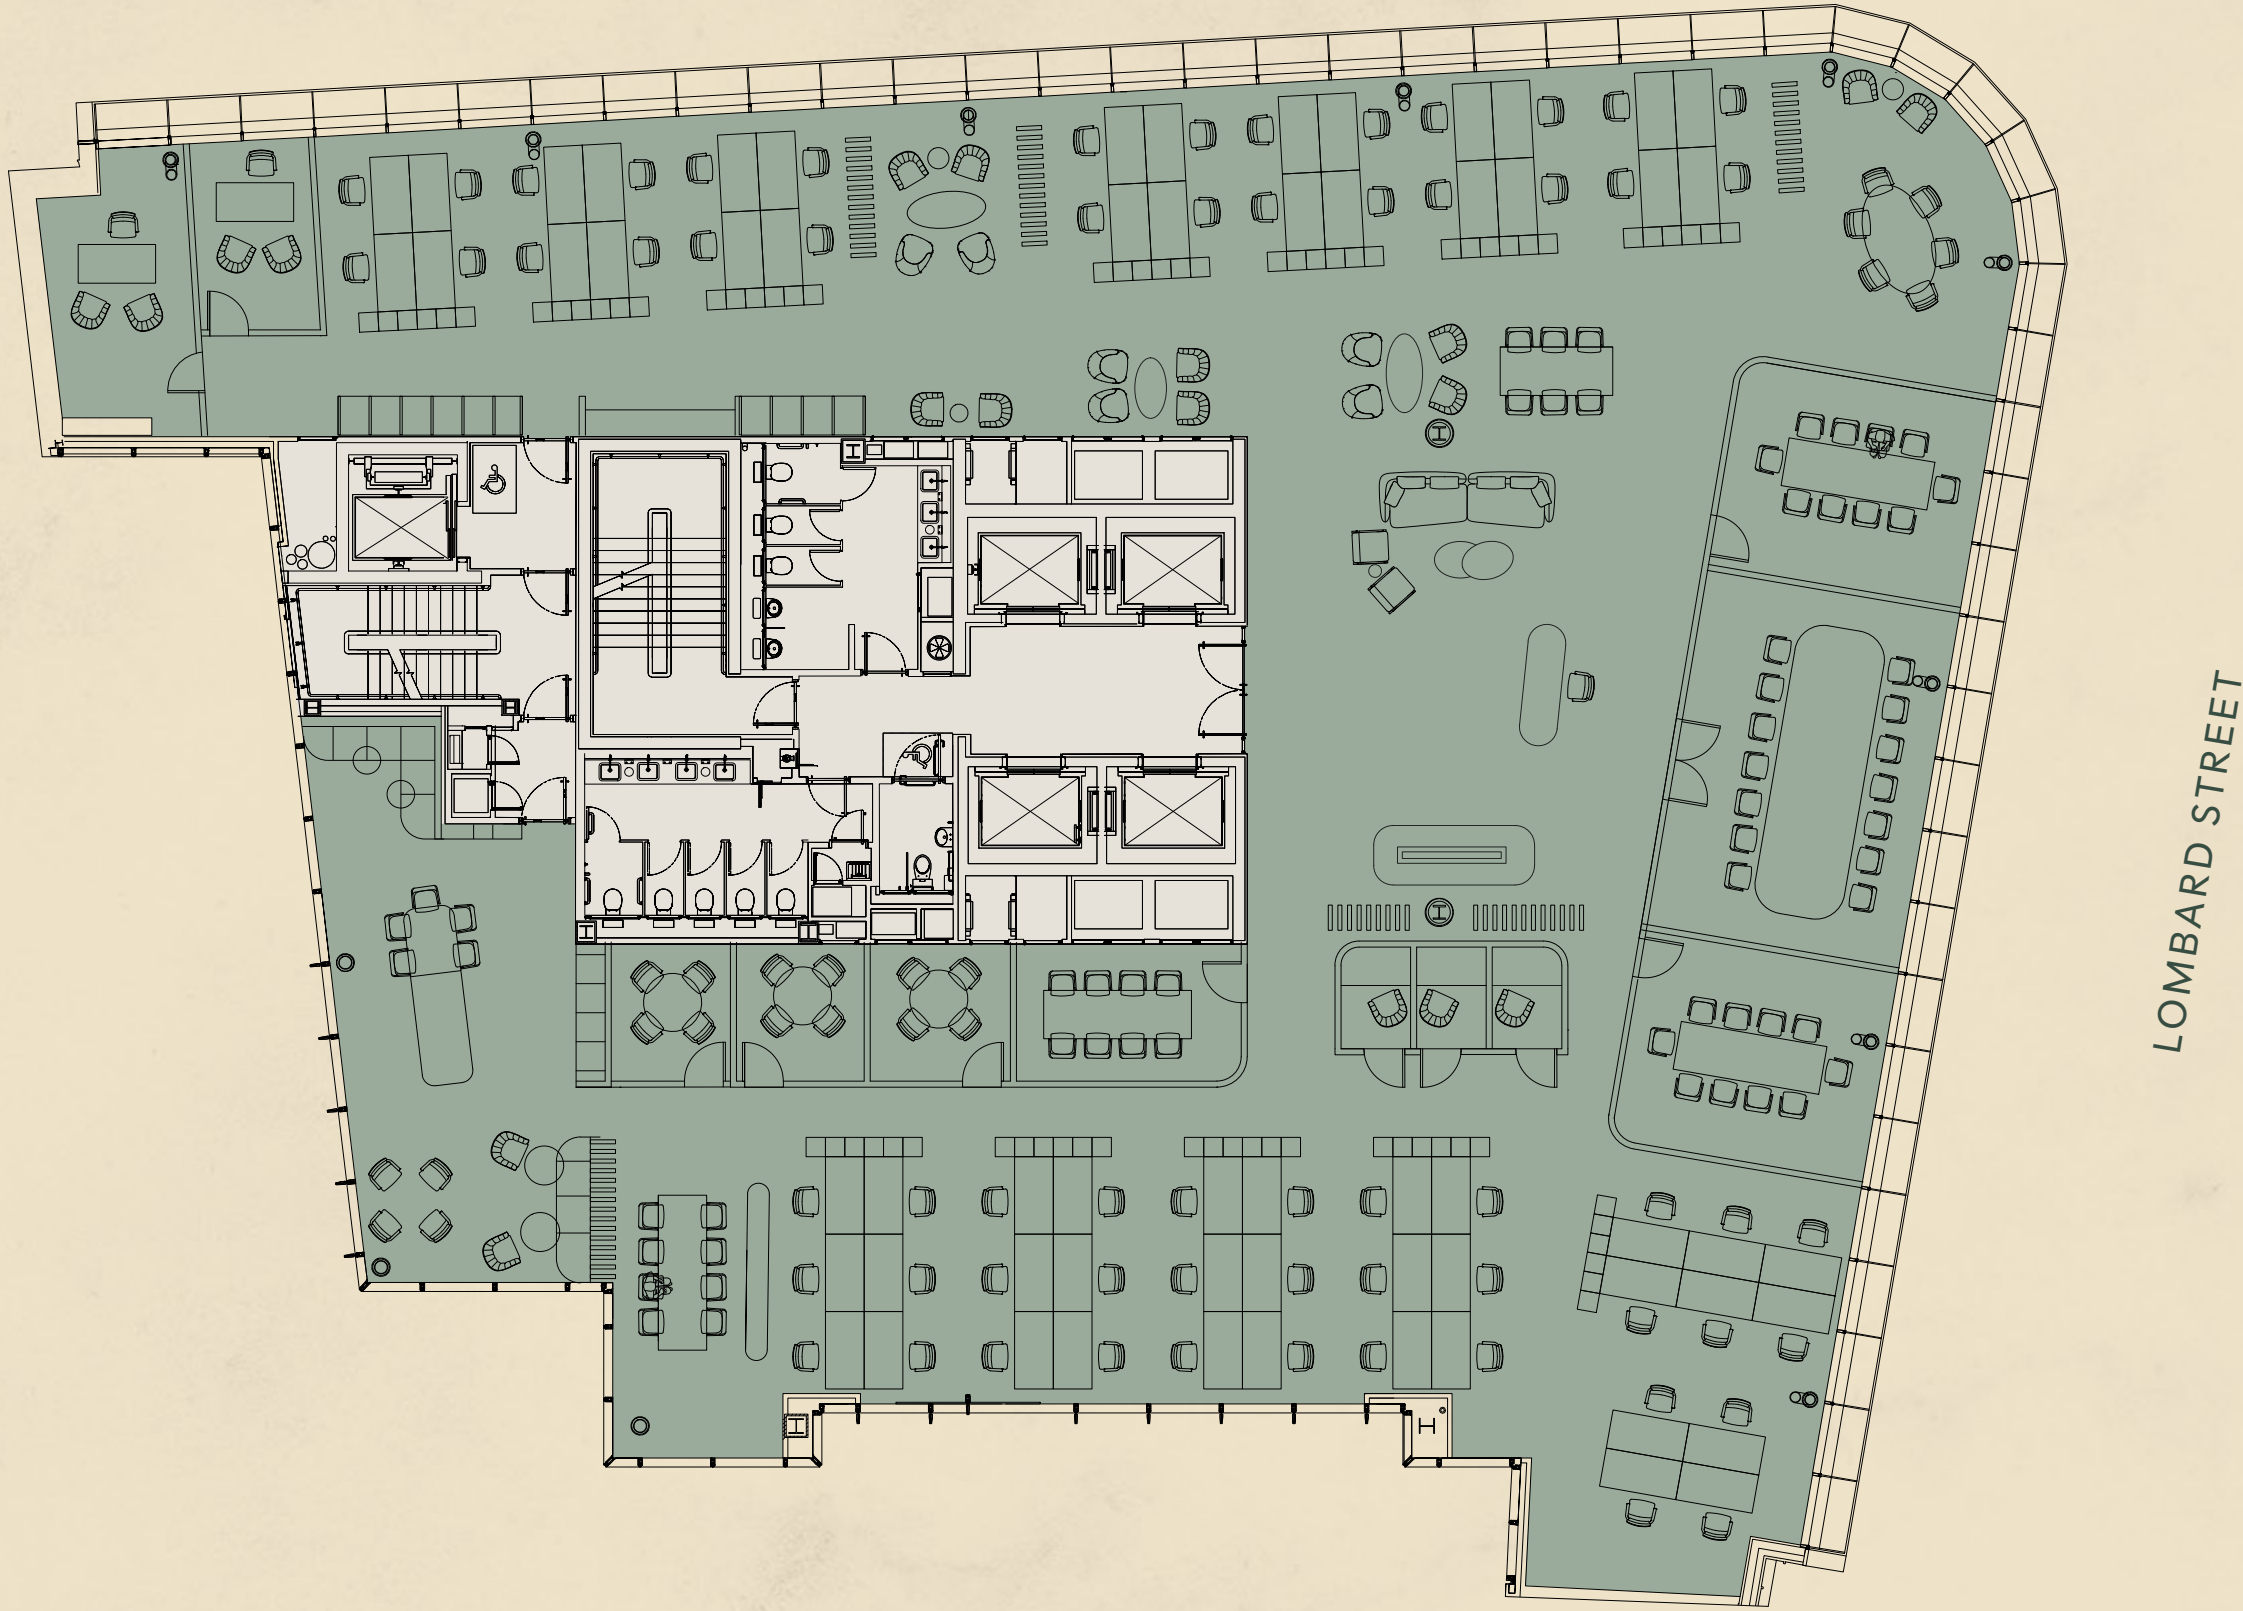

Plan not to scale. For indicative purposes only.

Nº67
LOMBARD
STREET

SPACE PLAN

EIGHTH

OFFICE NIA
6.989 SQ FT

TERRACE NIA
344 SQ FT

Open plan desks	x58	10 person meeting room	x1
Private office	x1	14 person boardroom	x1
Agile working seats	x8	Breakout/collaboration areas	x3
Privacy/phone booths	x2	Terrace	x1
4 person meeting rooms	x2	Teapoint/breakout	x1
8 person meeting room	x1	Reception	x1

Key

- Office
- Terrace
- Core



Plan not to scale. For indicative purposes only.

N°67
LOMBARD
STREET